LOT 23 NEW ROAD 2, WARNERVALE, NSW 2259

SITE AREA: 321.6 m²
BUILDING AREA 191.45m²~20.6SQ

4 2 2

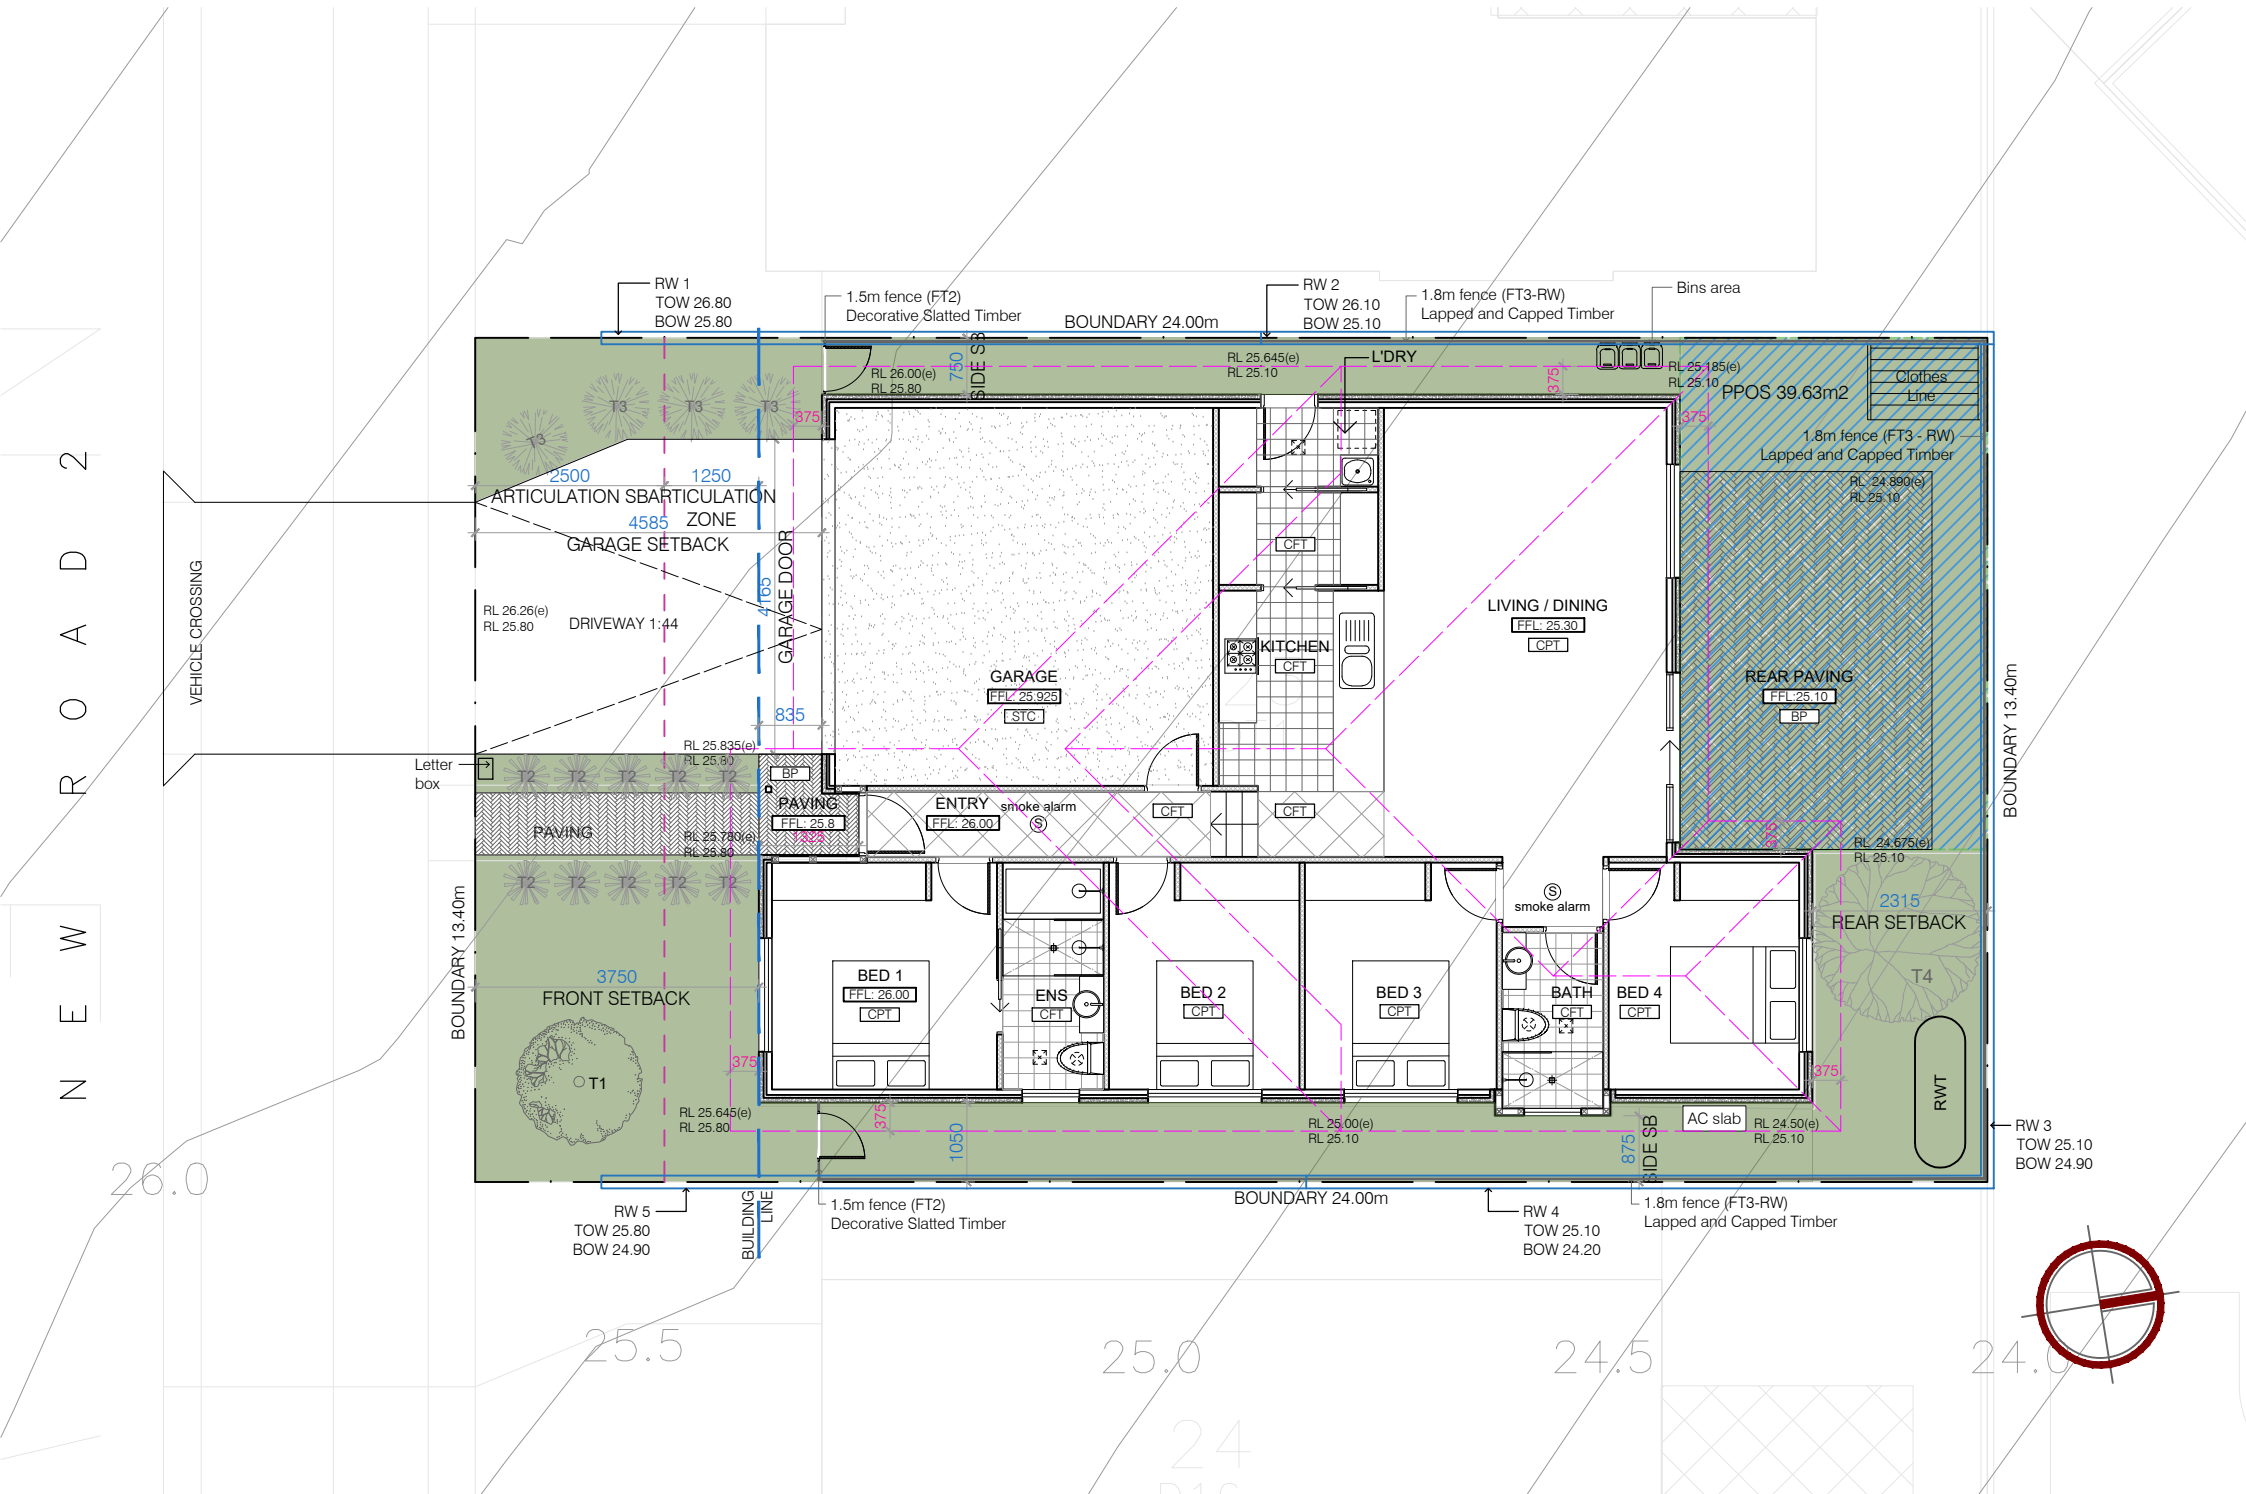

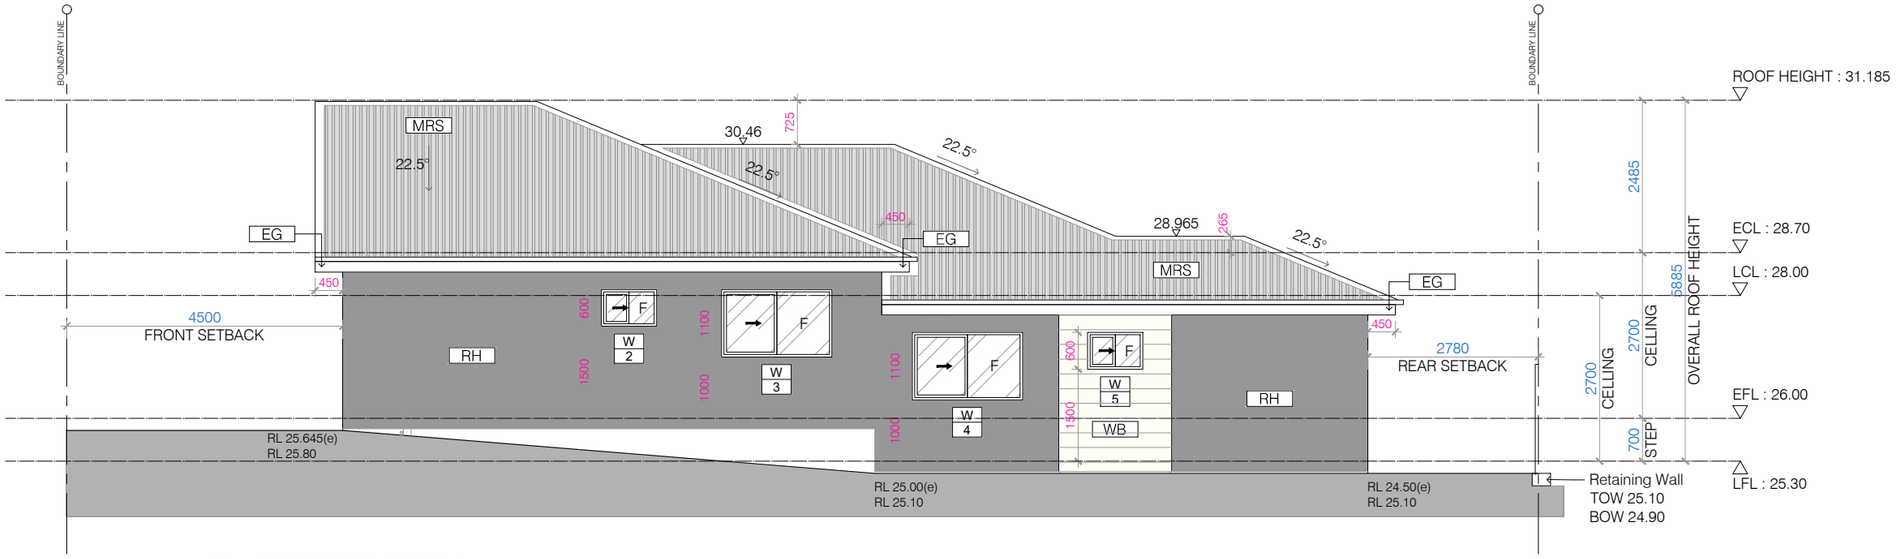

1 EAST ELEVATION
scale 1:100

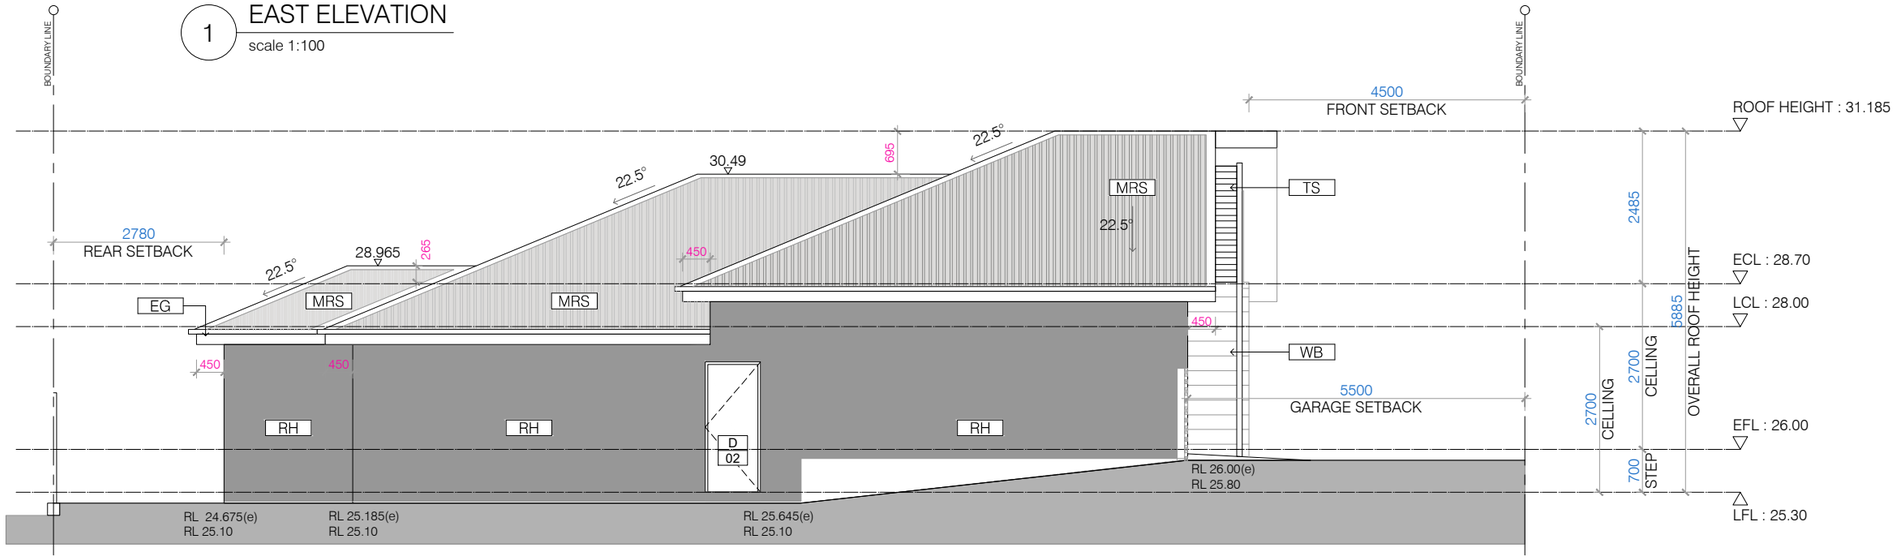

2 WEST ELEVATION
scale 1:100

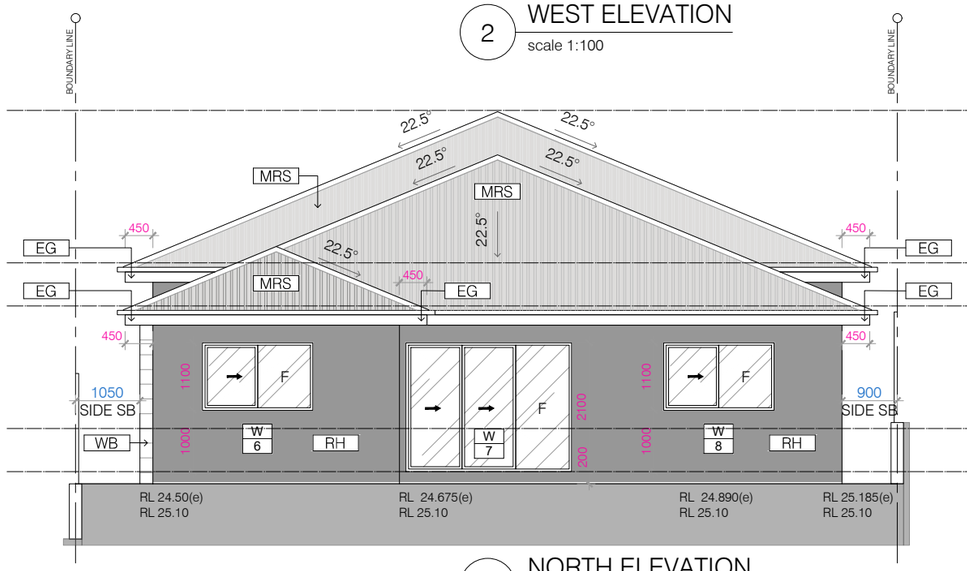

3 NORTH ELEVATION
scale 1:100

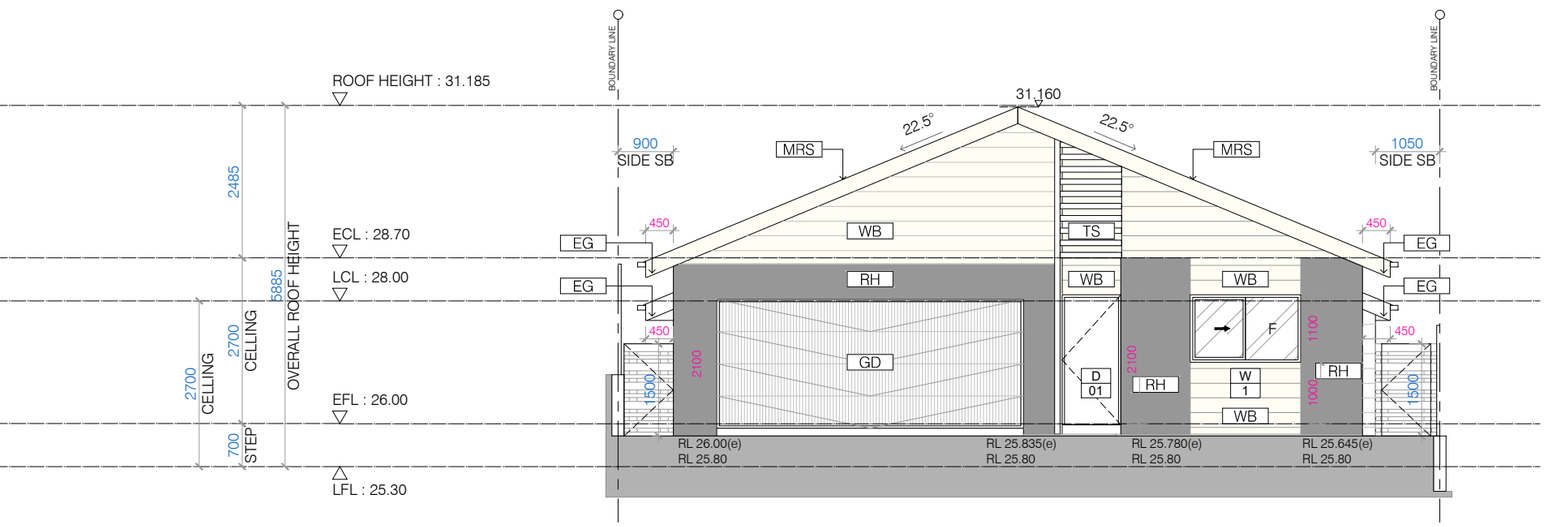

4 SOUTH ELEVATION
scale 1:100